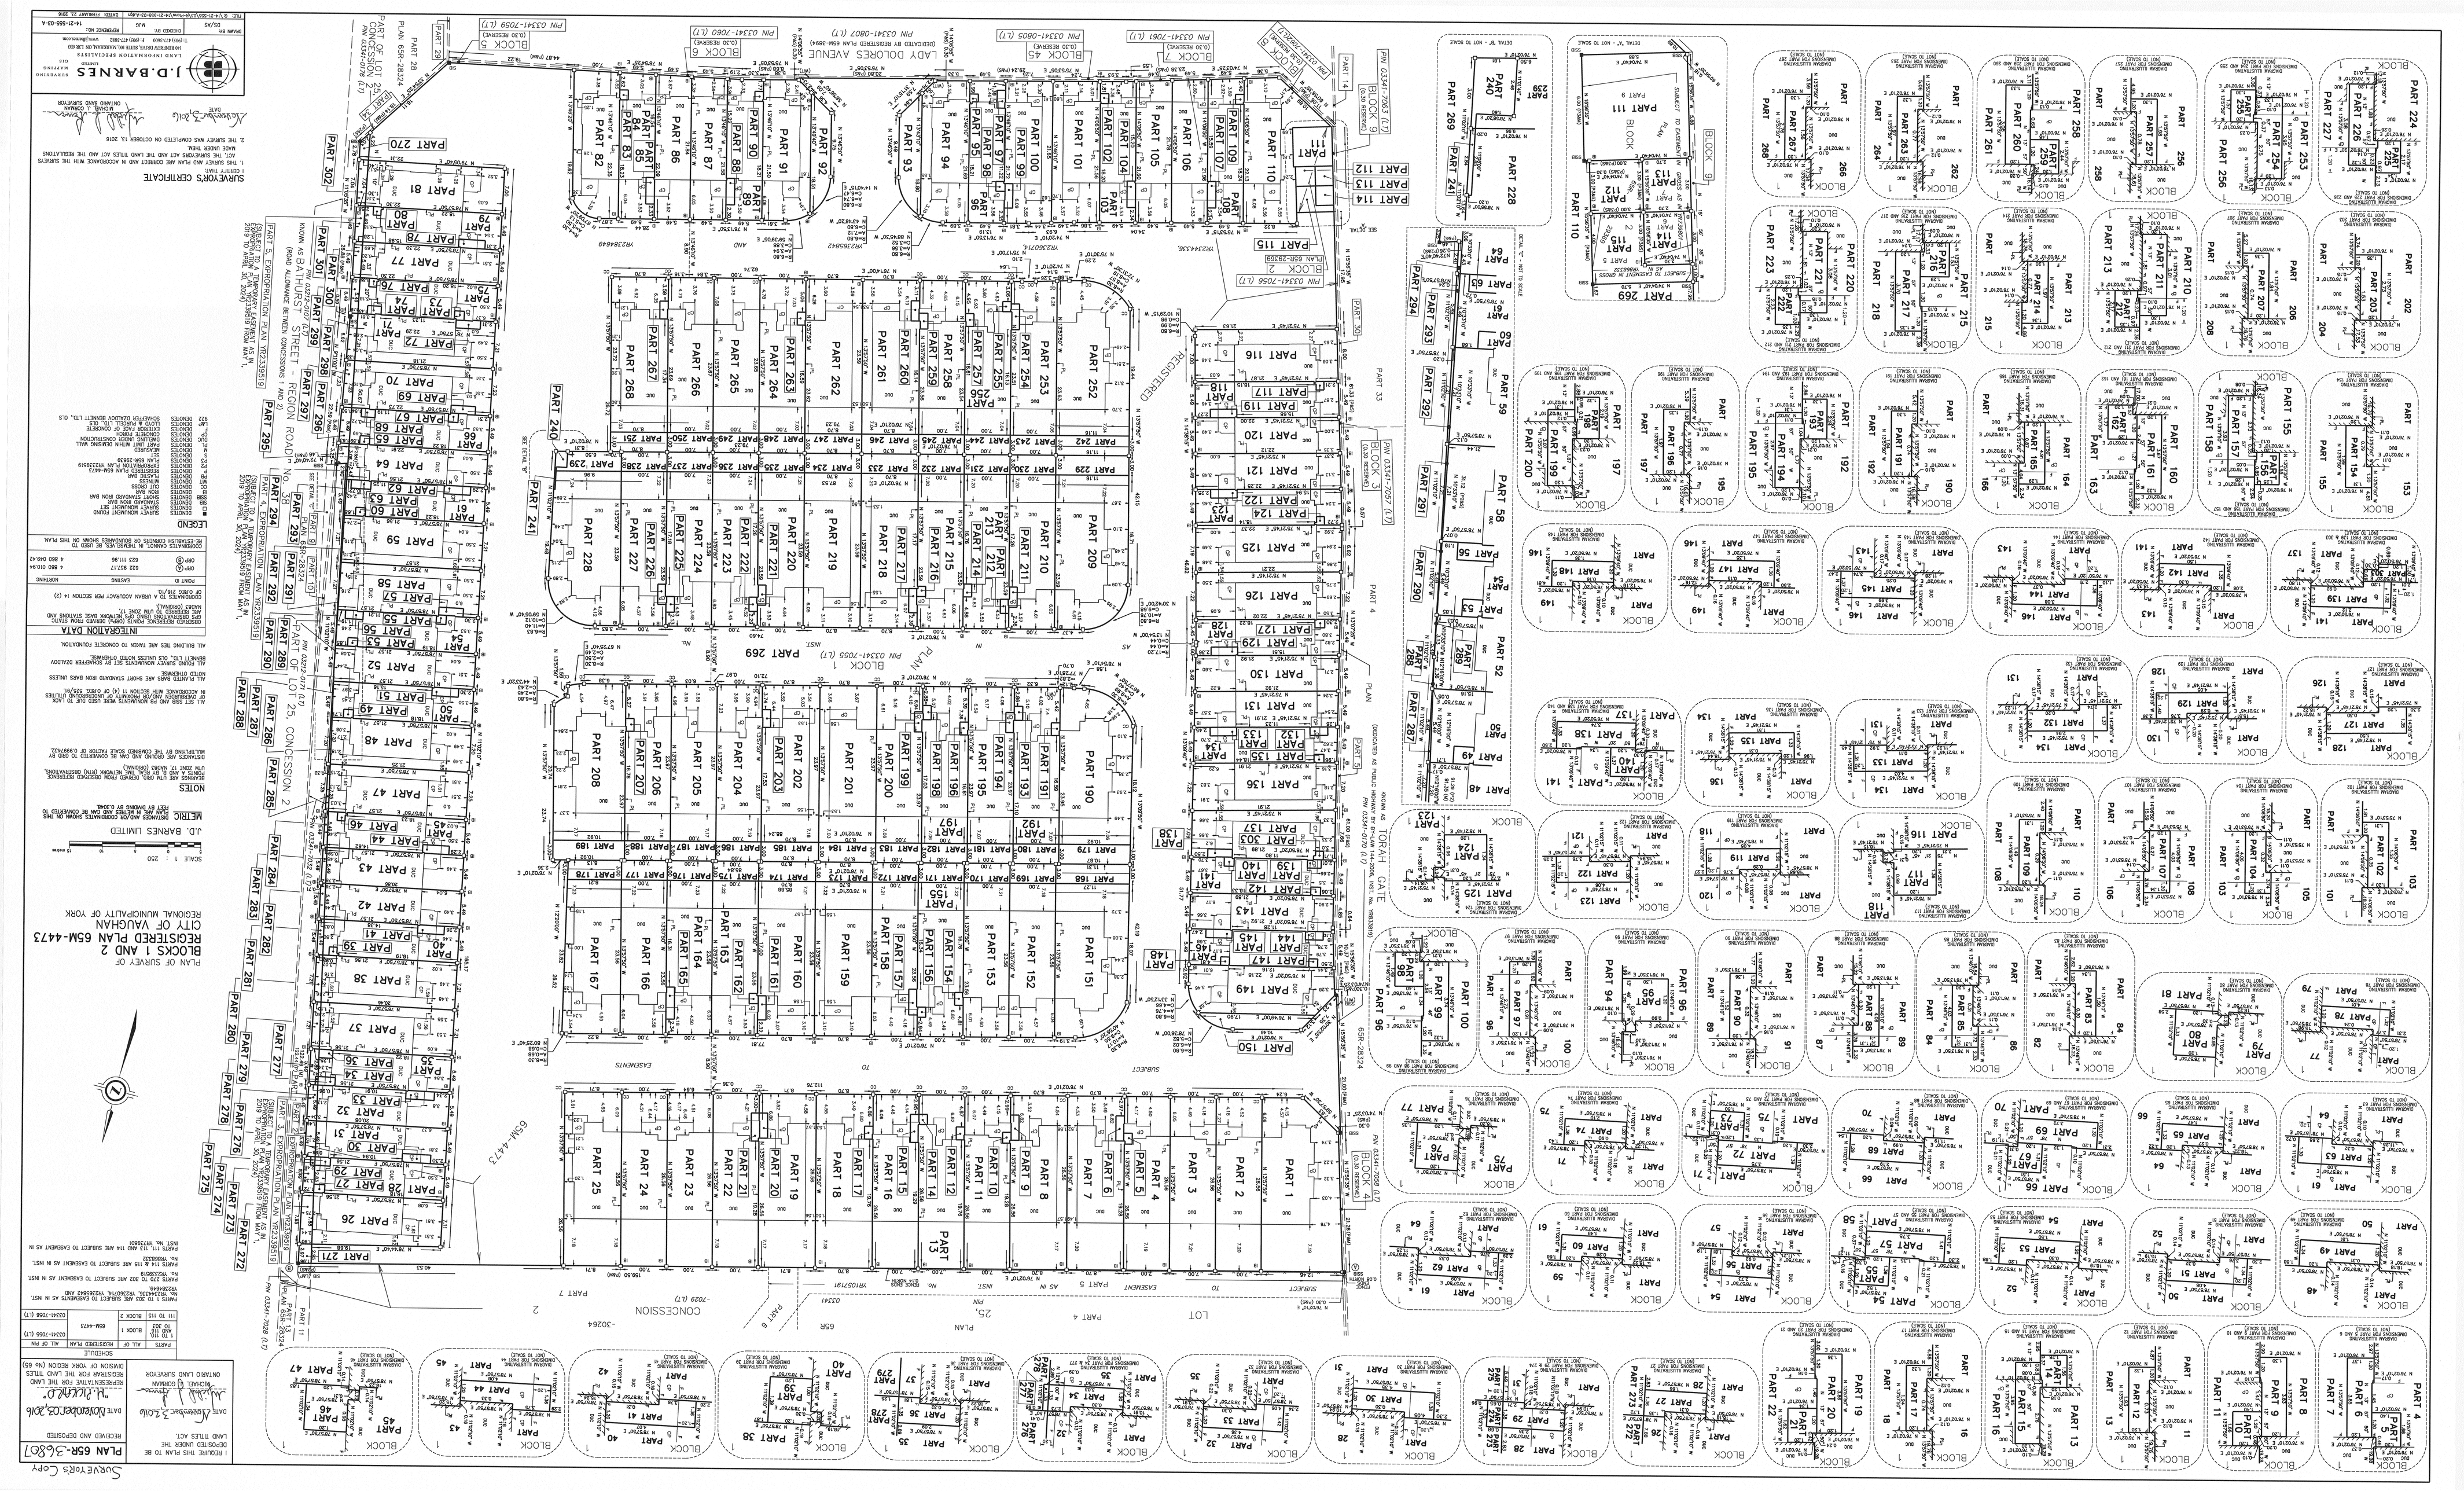
PLAN OF SURVEY OF
BLOCKS 1 AND 2
REGISTERED PLAN 65M-4473
CITY OF VAUGHAN
REGIONAL MUNICIPALITY OF YORK
J.D. BARNES LIMITED
SCALE 1 : 250
NOTES
METRIC: DISTANCES AND/OR COORDINATES SHOWN ON THIS PLAN ARE IN METRES AND CAN BE CONVERTED TO FEET BY DIVIDING BY 0.3048
SURVEYORS CERTIFICATE
I, DERRY TAIT
SURVEYORS LIMITED
PLAN 65R-36861
LEGEND
INTERPRETATION DATA
SCHEDULE
LADY DOLORES AVENUE
TORAH GATE
LOT 25, CONCESSION 2
CONCESSION
PLAN
SUBJECT TO EASEMENTS
REGISTERED
PLAN 65R-36861
PLAN 65R-3687
DATE November 03, 2016
DATE October 3, 2016
RECEIVED AND DEPOSITED
Surveyors Copy